
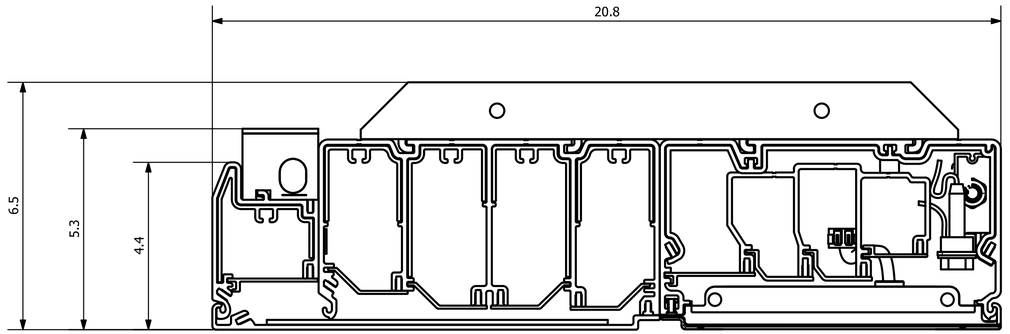


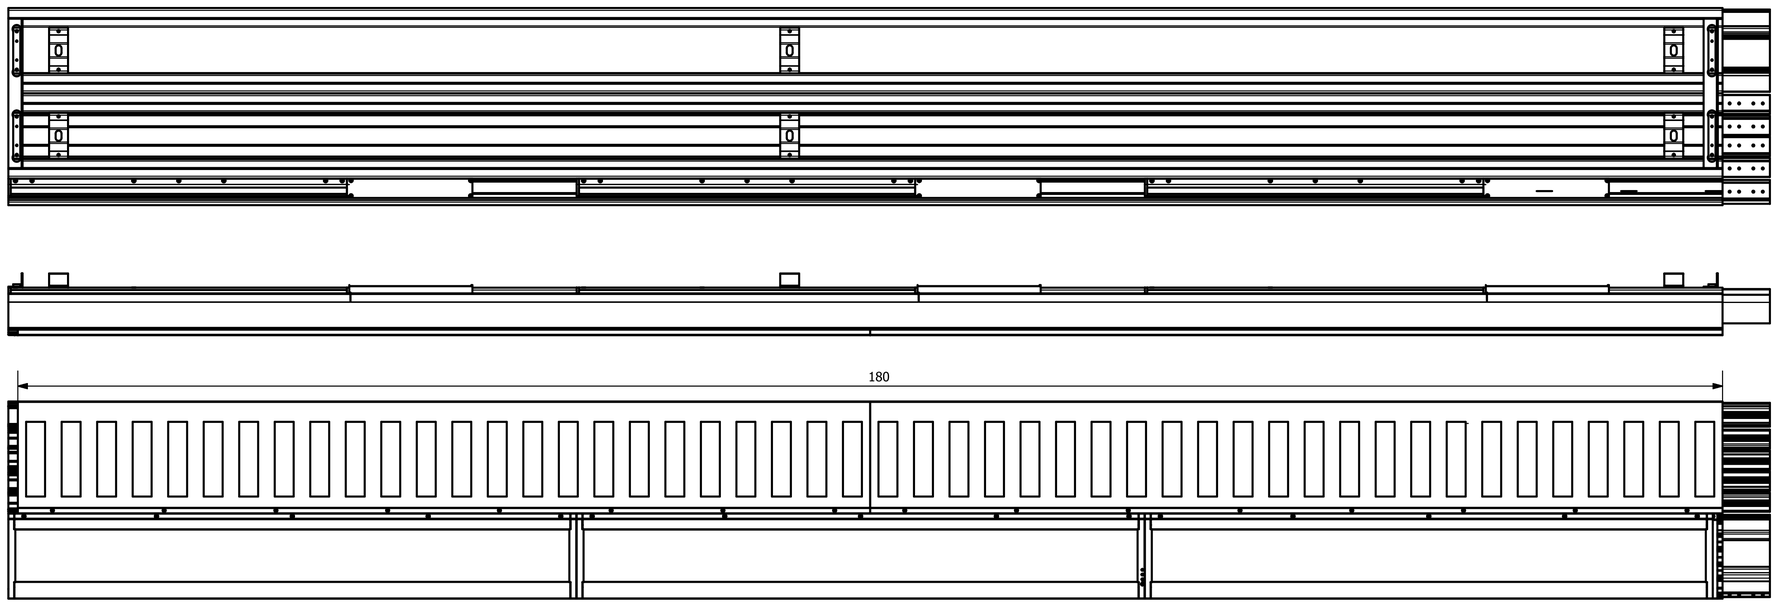

GENERAL SPECIFICATIONS

ALL FIXTURES TO BE UL LISTED
IP 65 RATED
IK10
LED LIGHT SOURCE 3000K, >50,000HOURS
DALI COMPATIBLE DRIVER WITH >0.9 POWER FACTOR AND QUICK DISCONNECT
FIXTURE AND WIREWAY SHOW SURFACES AND FASTENERS TO HAVE BLACK FINISH
ALL GASKETS TO BE CONTINUOUS, CONTRACTOR TO SILICONE ALL PENETRATIONS MADE INT HE FIELD TO MAINTAIN IP65 RATING
DESIGNATED FIXTURES TO BE CAPABLE OF ACCOMMODATING 4-HOUR EMERGENCY BATTERY
AND 600V DC SERVICE
ALL EM FIXTURES TO HAVE INDICATOR LIGHT AND TEST SWITCH

1) L3/ L3E FIXTURE HOUSING 0.125" THK EXTRUDED ALUMINUM, 5' END TO END LENGTH, 700MIN LUMEN PER FOOT.
2) L3E FIXTURE
3) L6 DRIVER BOX
4) L6 FIXTURE
5) WIREWAY CHANNEL
6) WIREWAY STIFFNER BRACKET
7) CLEVIS HANGER, MAX SPACING 5', SLIDEABLE ALONG FIXTURE LENGTH
8) PROTECTIVE LENS, 0.187" PC WITH NANO ANTISTATIC COATING
9) FASTENERS ARE T15 CENTER PIN REJECT 8-32 SS SCREWS, BLACK FINISH
10) 120V DRIVER 9WATT PER FOOT MAX, FUSED, 1PER FIXTURE, INTEGRATED CHARGER (e UNITS ONLY) QUICK CONNECT
11)600V DRIVER (E UNITS ONLY) QUICK CONNECT
12) BATTERY PACK, QUICK CONNECT

clear-vu lighting